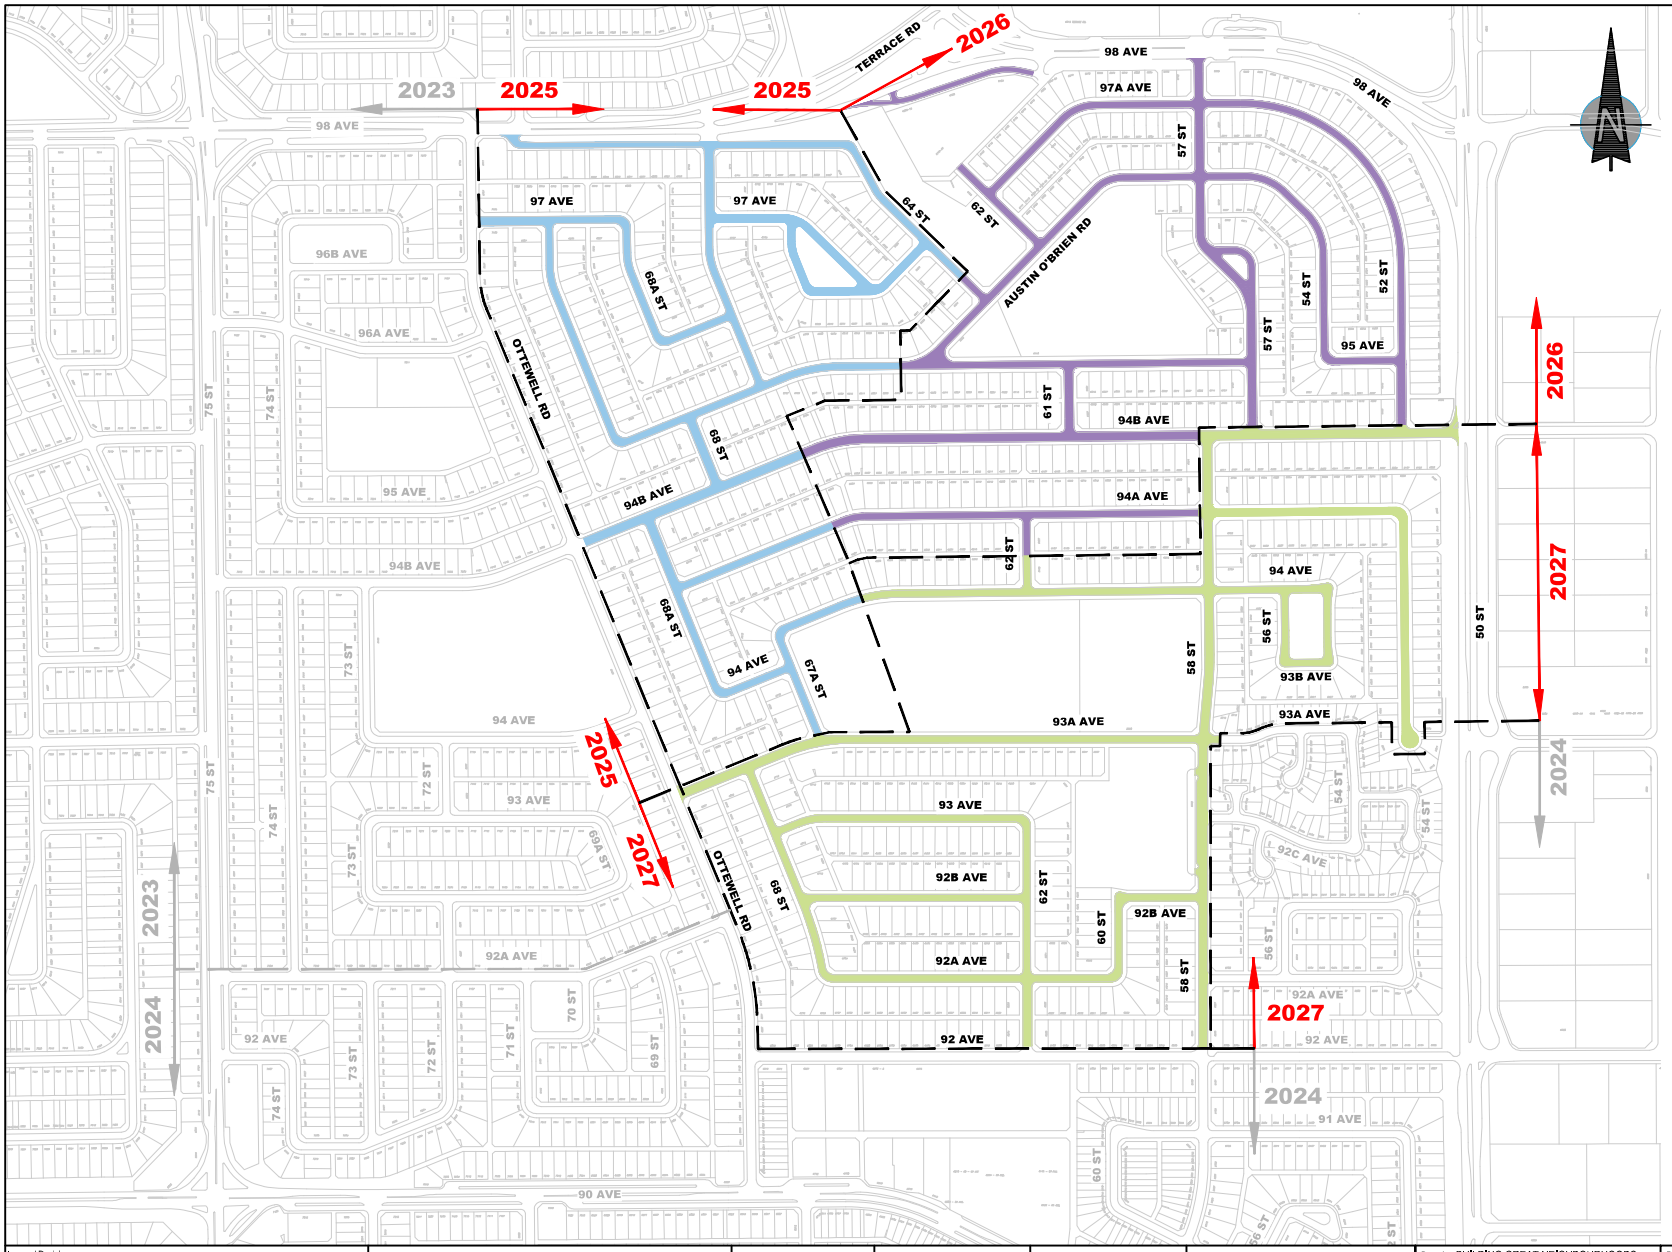


| Issues / Revisions | | | | | |
|---|---|---|---|---|---|
| Ltr./# | Date | Author | Review | Check | Description |

Branch: BUILDING GREAT NEIGHBOURHOODS
Dept: INTEGRATED INFRASTRUCTURE SERVICES

Scale: N.T.S.

**FOR INFORMATION ONLY**

Project: OTTEWELL EAST NBHD RENEWAL

Location: 50 STREET TO OTTEWELL ROAD
98 AVENUE TO 92 AVENUE

Drawing Title: LOCAL IMPROVEMENT PROJECT

Drawing Number: OTTE 251 005

File:

Edmonton