# Sample Floor Plan - Restaurant

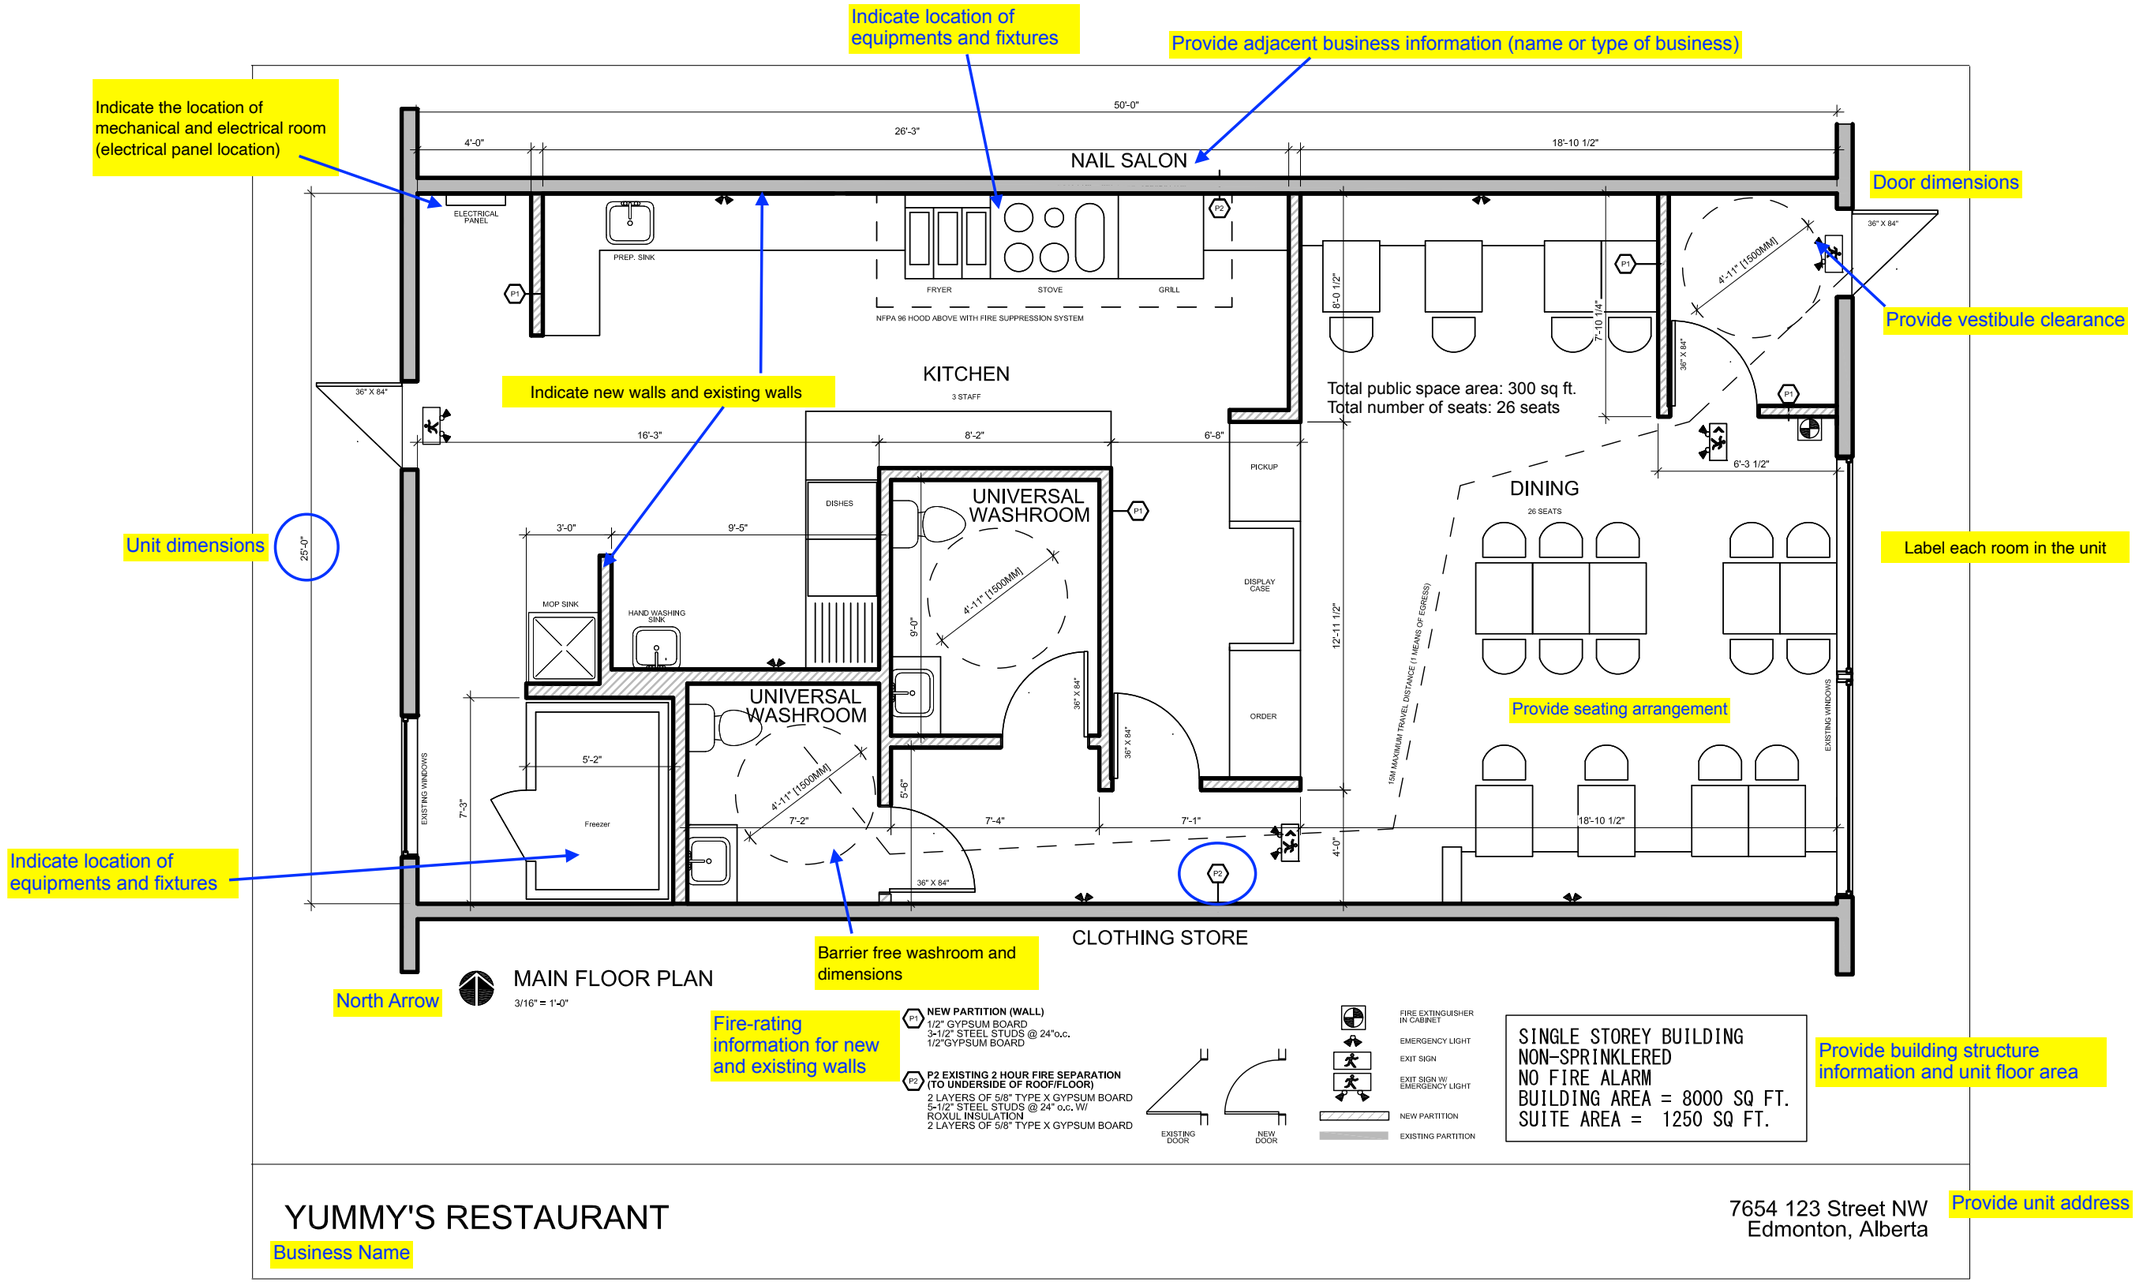




**Notes:**
- Sample floor plan drawing is not drawn to scale, and is intended for illustrative purposes only.
- Metres or feet/inches are accepted. Please use units consistently.
- Preferred scale 1:100 (metric) or Imperial ¼" = 1'0" (imperial). Diagrams do not need to be drawn to scale.
- Alternate legends and labels are accepted.