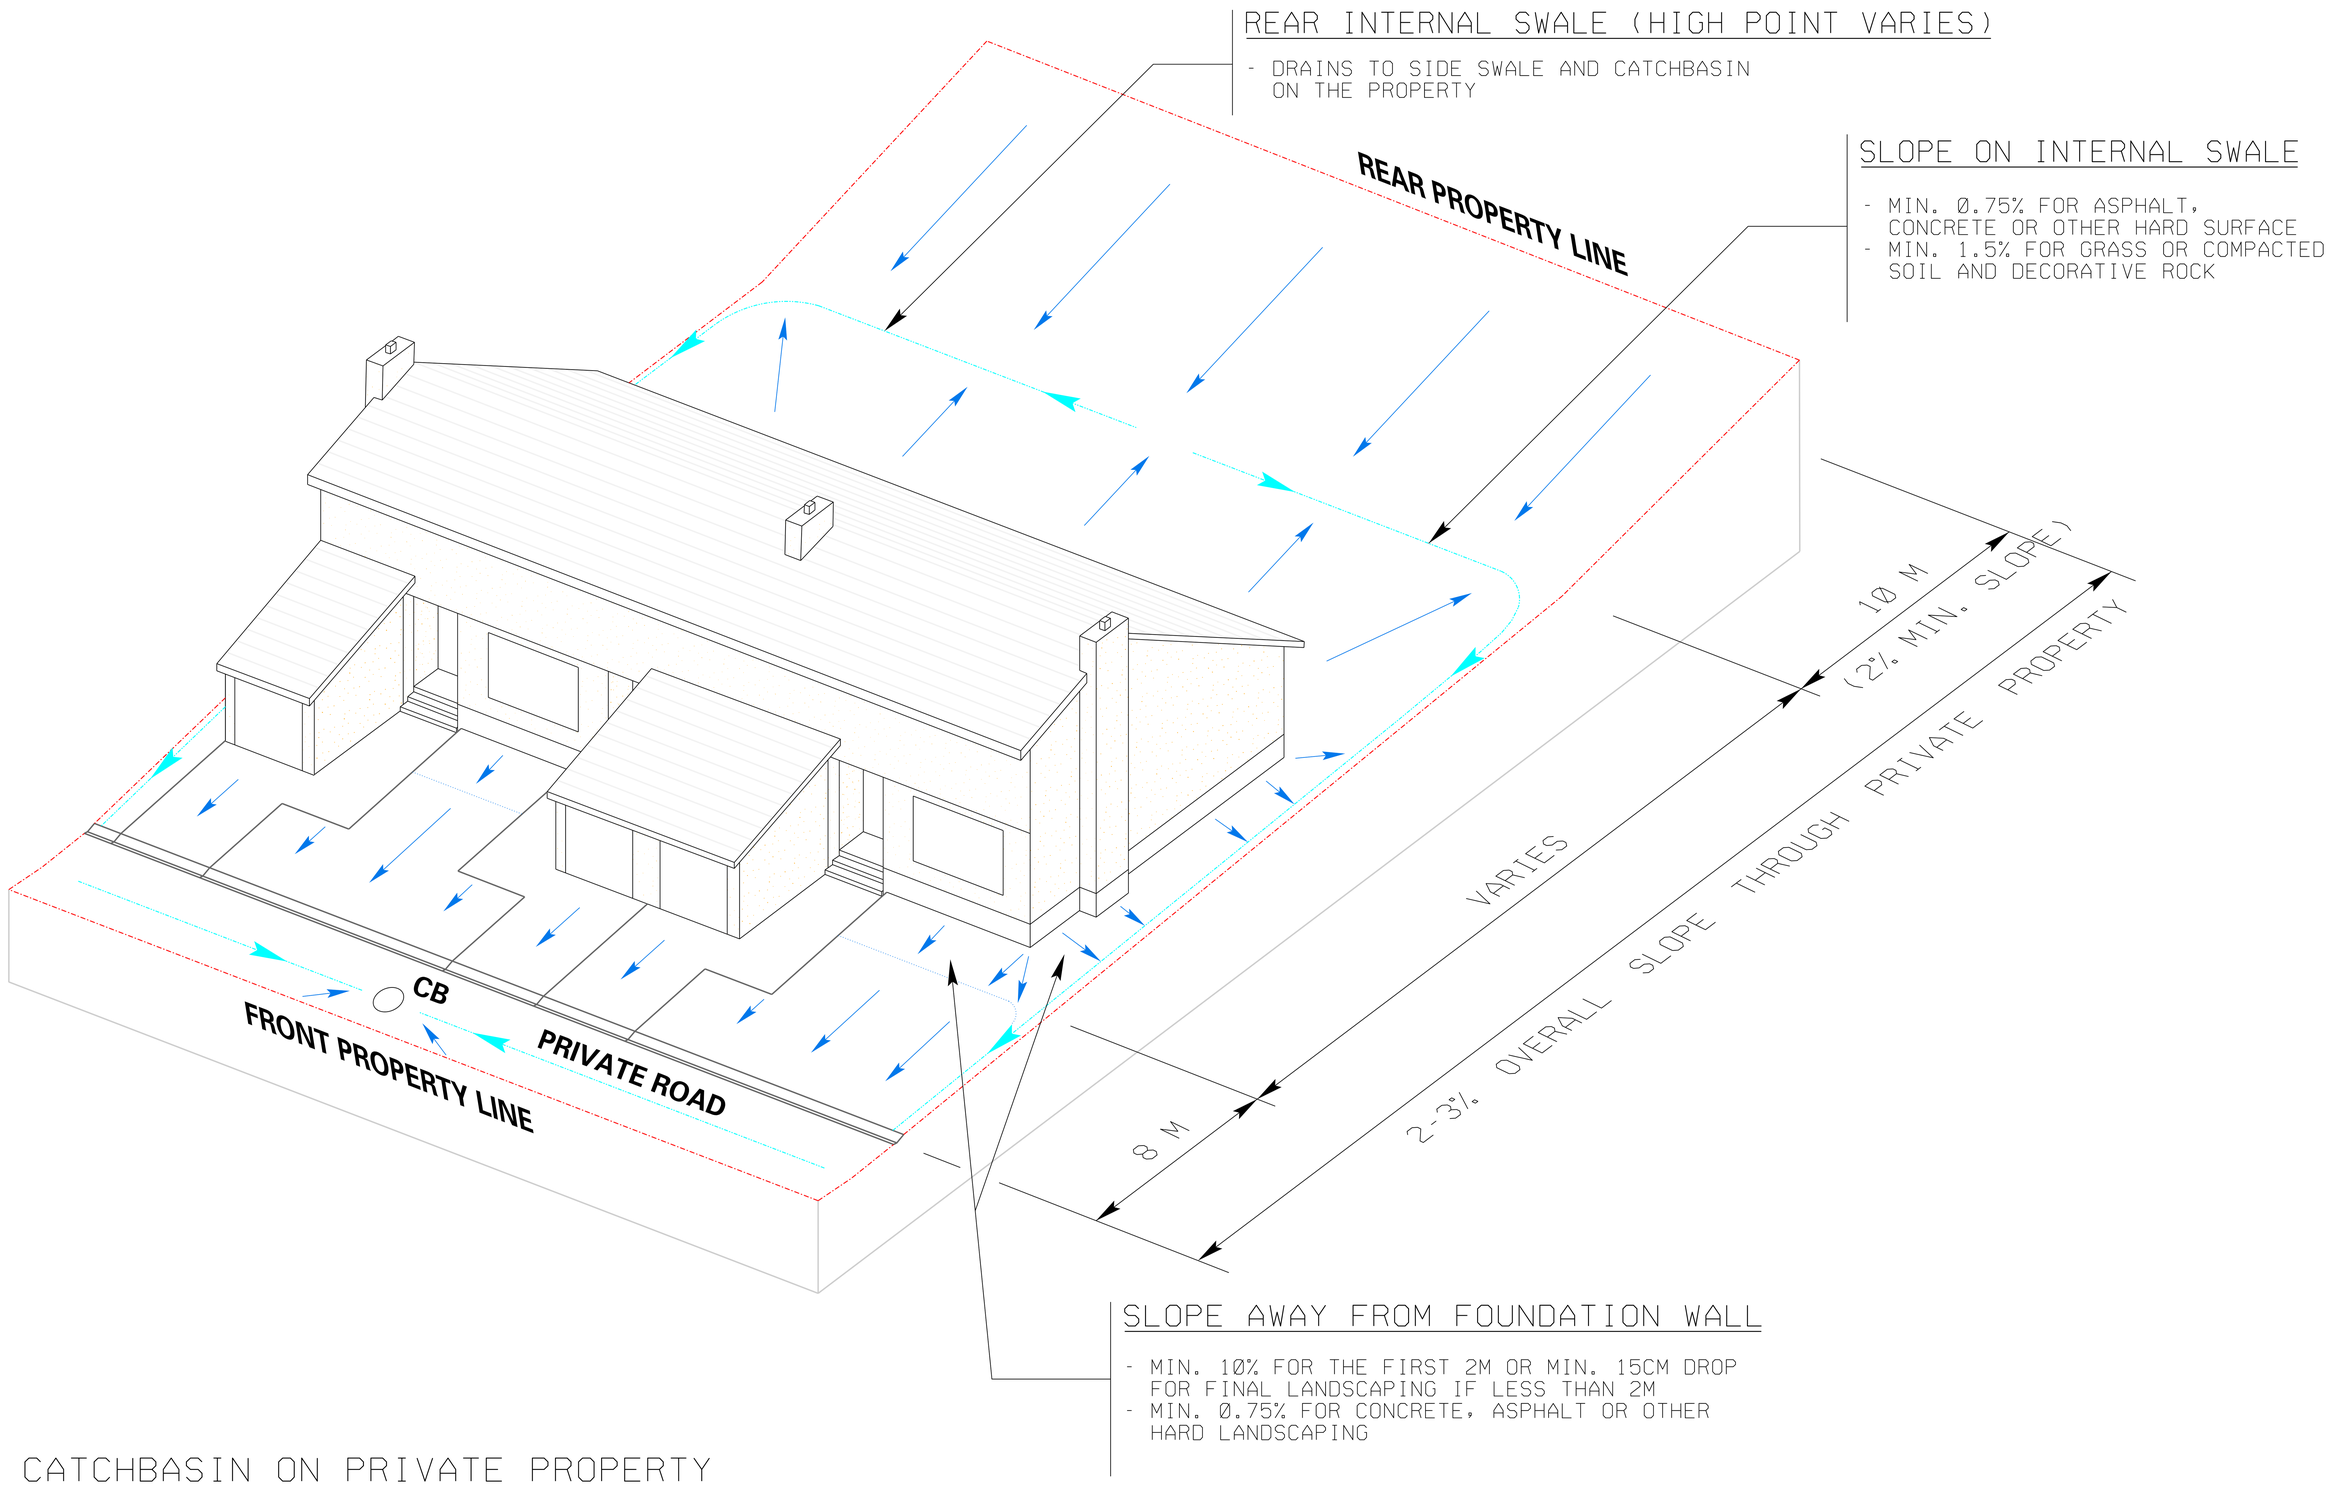

CB - CATCHBASIN ON PRIVATE PROPERTY

Edmonton	**MULTI-FAMILY (3 OR MORE UNITS)** **LOT TYPE A**	DATE: SEPTEMBER 2017
	REAR TO FRONT INTERNAL SITE SURFACE DRAINAGE **2-3% OVERALL SLOPE**	DRAWING NO: MUL-01 FILE NO.: LOTSTD2012.DGN

DDA: LOTSTD2012.DGN SEP 2017