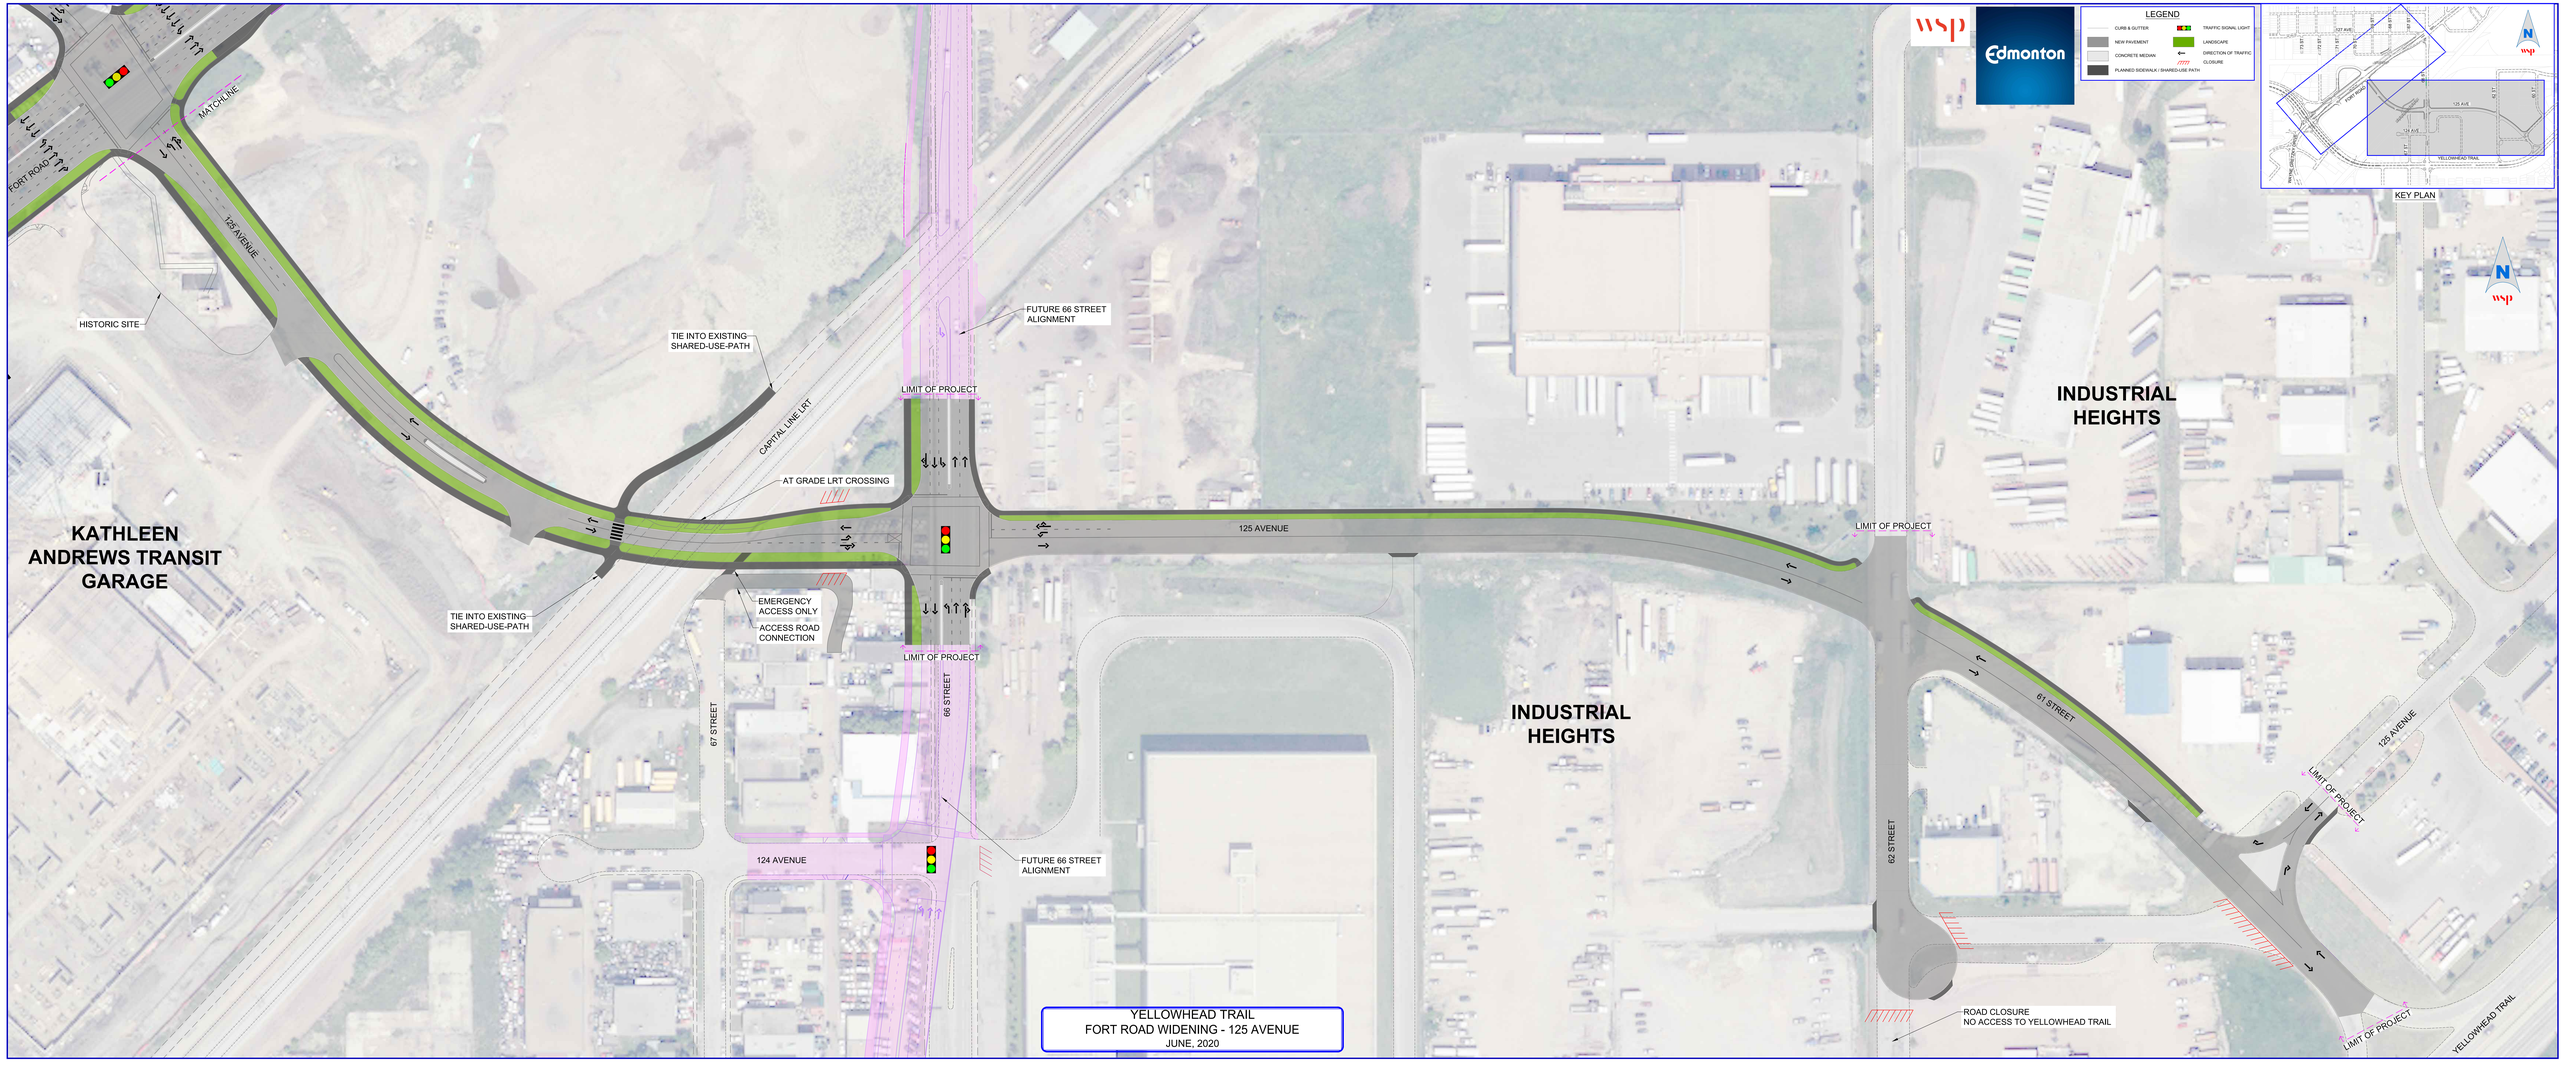
LEGEND
CURB & GUTTER
NEW PAVEMENT
CONCRETE MEDIAN
PLANNED SIDEWALK / SHARED-USE PATH
TRAFFIC SIGNAL LIGHT
LANDSCAPE
DIRECTION OF TRAFFIC
CLOSURE
KEY PLAN
FORT ROAD
MATCHLINE
125 AVENUE
HISTORIC SITE
TIE INTO EXISTING SHARED-USE-PATH
CAPITAL LINE LRT
AT GRADE LRT CROSSING
FUTURE 66 STREET ALIGNMENT
LIMIT OF PROJECT
KATHLEEN ANDREWS TRANSIT GARAGE
EMERGENCY ACCESS ONLY
ACCESS ROAD CONNECTION
67 STREET
66 STREET
124 AVENUE
INDUSTRIAL HEIGHTS
62 STREET
61 STREET
ROAD CLOSURE
NO ACCESS TO YELLOWHEAD TRAIL
YELLOWHEAD TRAIL
YELLOWHEAD TRAIL
FORT ROAD WIDENING - 125 AVENUE
JUNE, 2020