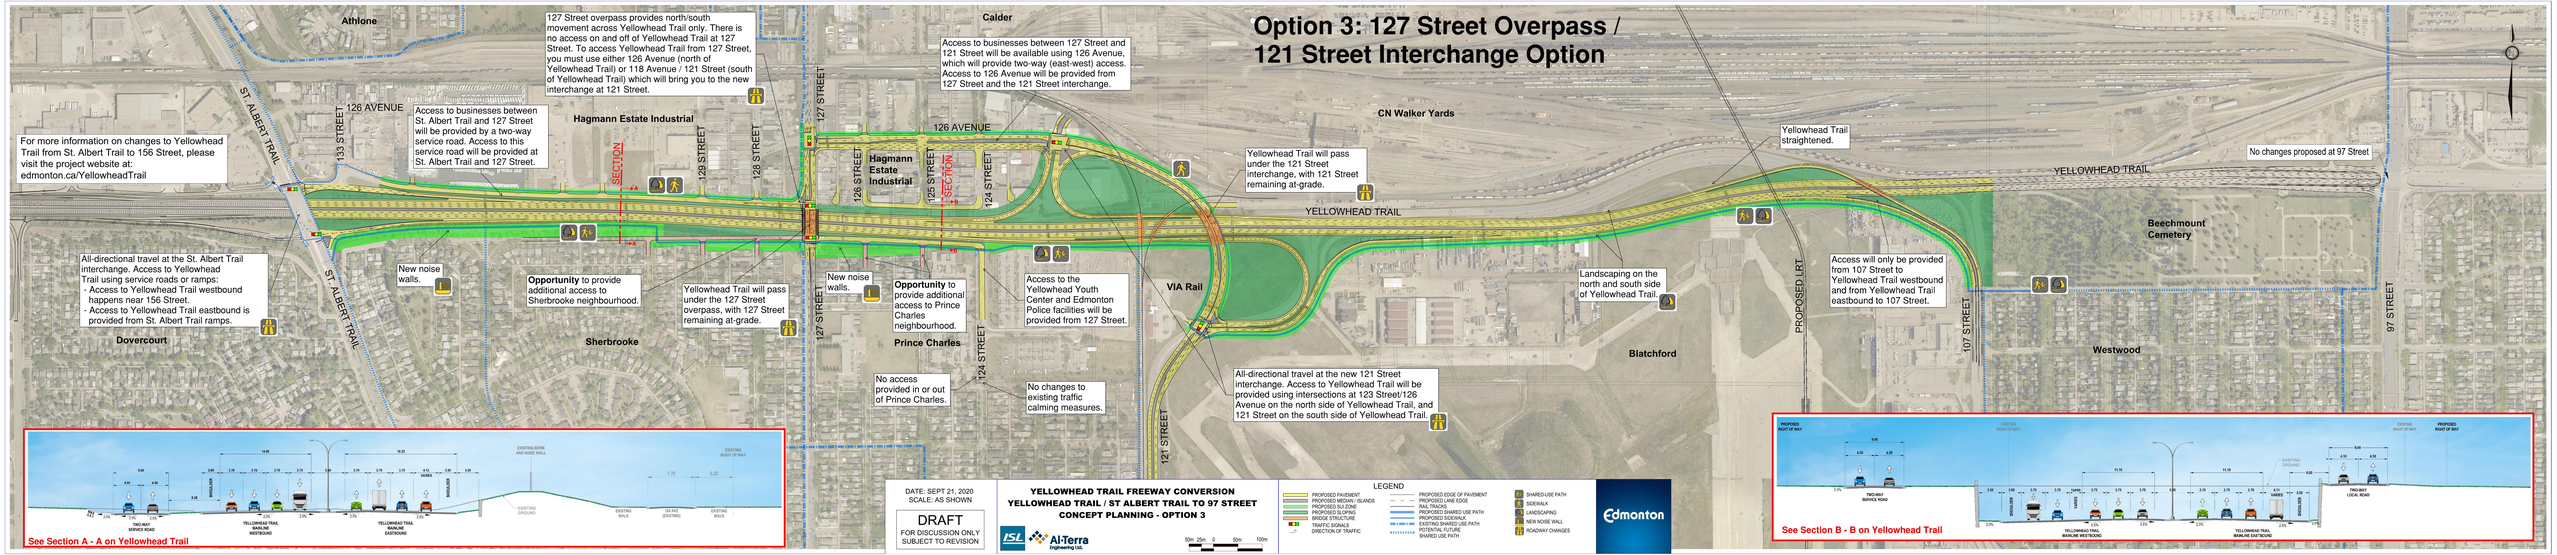Option 3: 127 Street Overpass / 121 Street Interchange Option